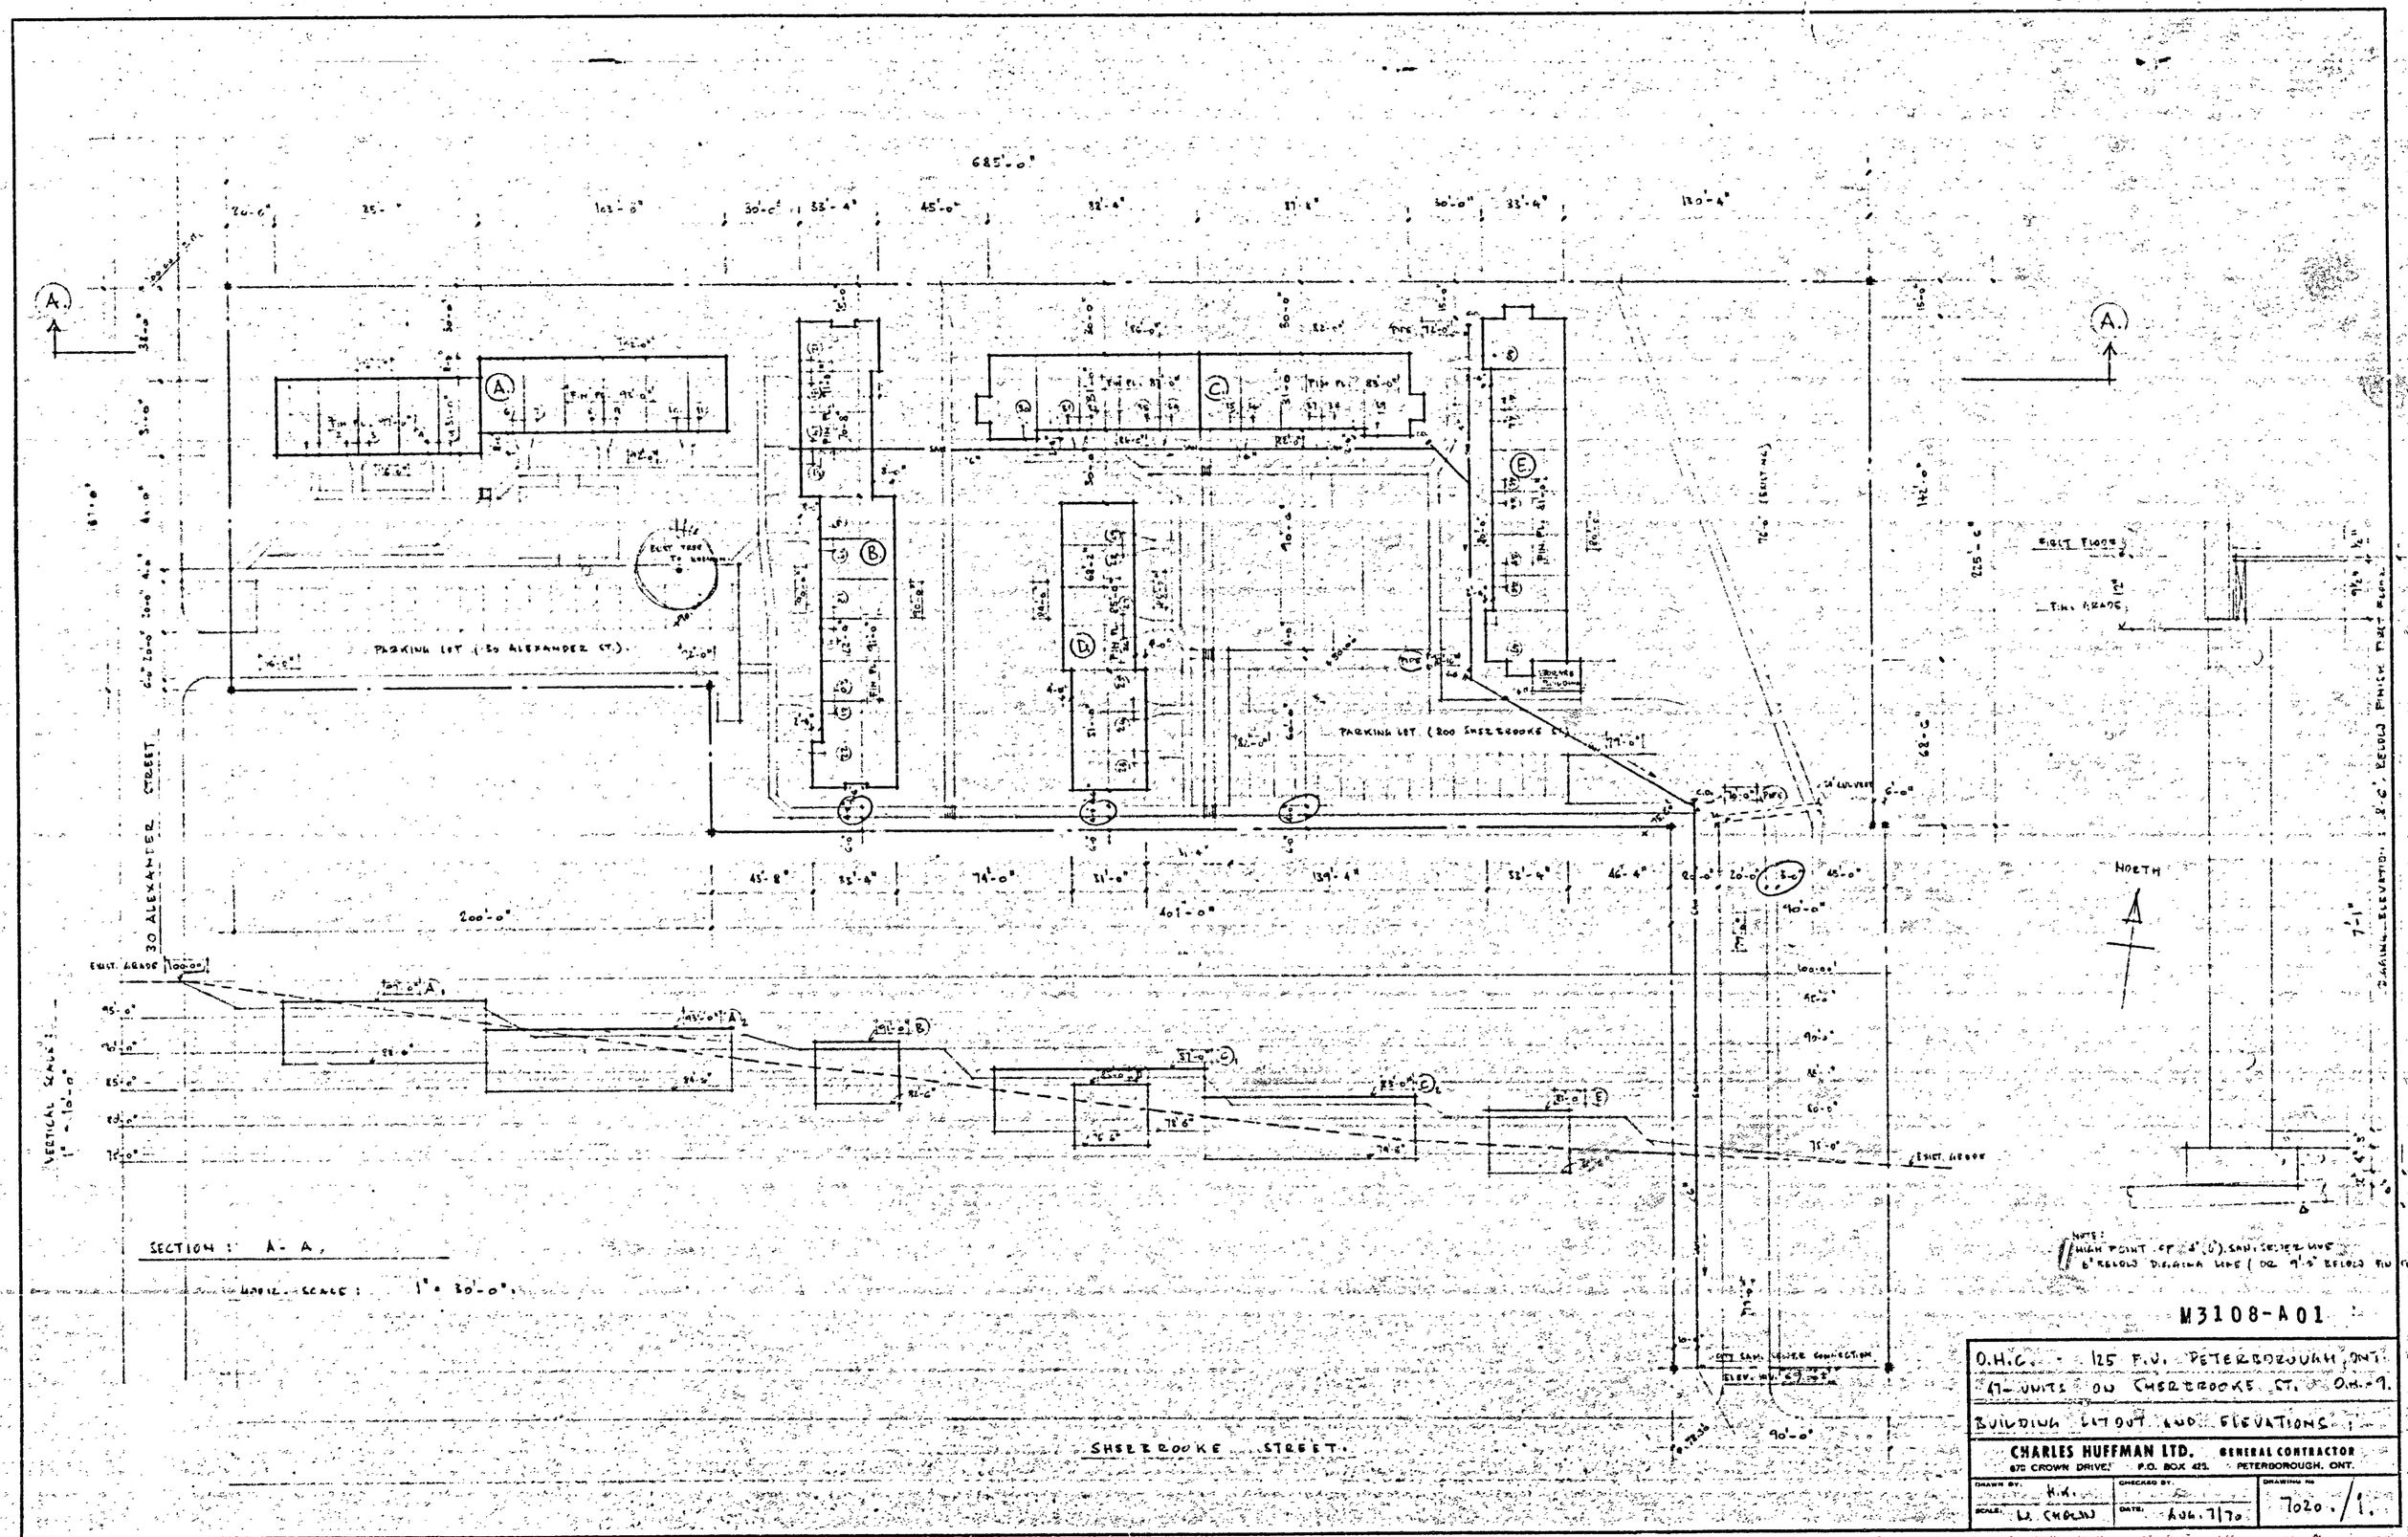

685'-0"
PARKING LOT (30 ALEXANDER ST.)
PARKING LOT (200 SHERBROOKE ST.)
30 ALEXANDER STREET
SHERBROOKE STREET
NORTH
FIRST FLOOR
FIN. GRADE
EXIST. GRADE
VERTICAL SCALE: 1" = 10'-0"
SECTION: A-A
HORIZ. SCALE: 1" = 30'-0"
NOTE: HIGH POINT OF 4" (6") SAN. SEWER LINE 6" BELOW DIAGONAL LINE (OR 9'-0" BELOW FIN. FLOOR)
M3108-A01
O.H.C. - 125 F.U. PETERBOROUGH, ONT.
47 UNITS ON SHERBROOKE ST. O.H.-9.
BUILDING LAYOUT AND ELEVATIONS
CHARLES HUFFMAN LTD. GENERAL CONTRACTOR
670 CROWN DRIVE. P.O. BOX 425. PETERBOROUGH, ONT.
DRAWN BY: H.K.
CHECKED BY:
DRAWING No. 7020./1.
SCALE: W. CHOLIN
DATE: AUG. 7/70